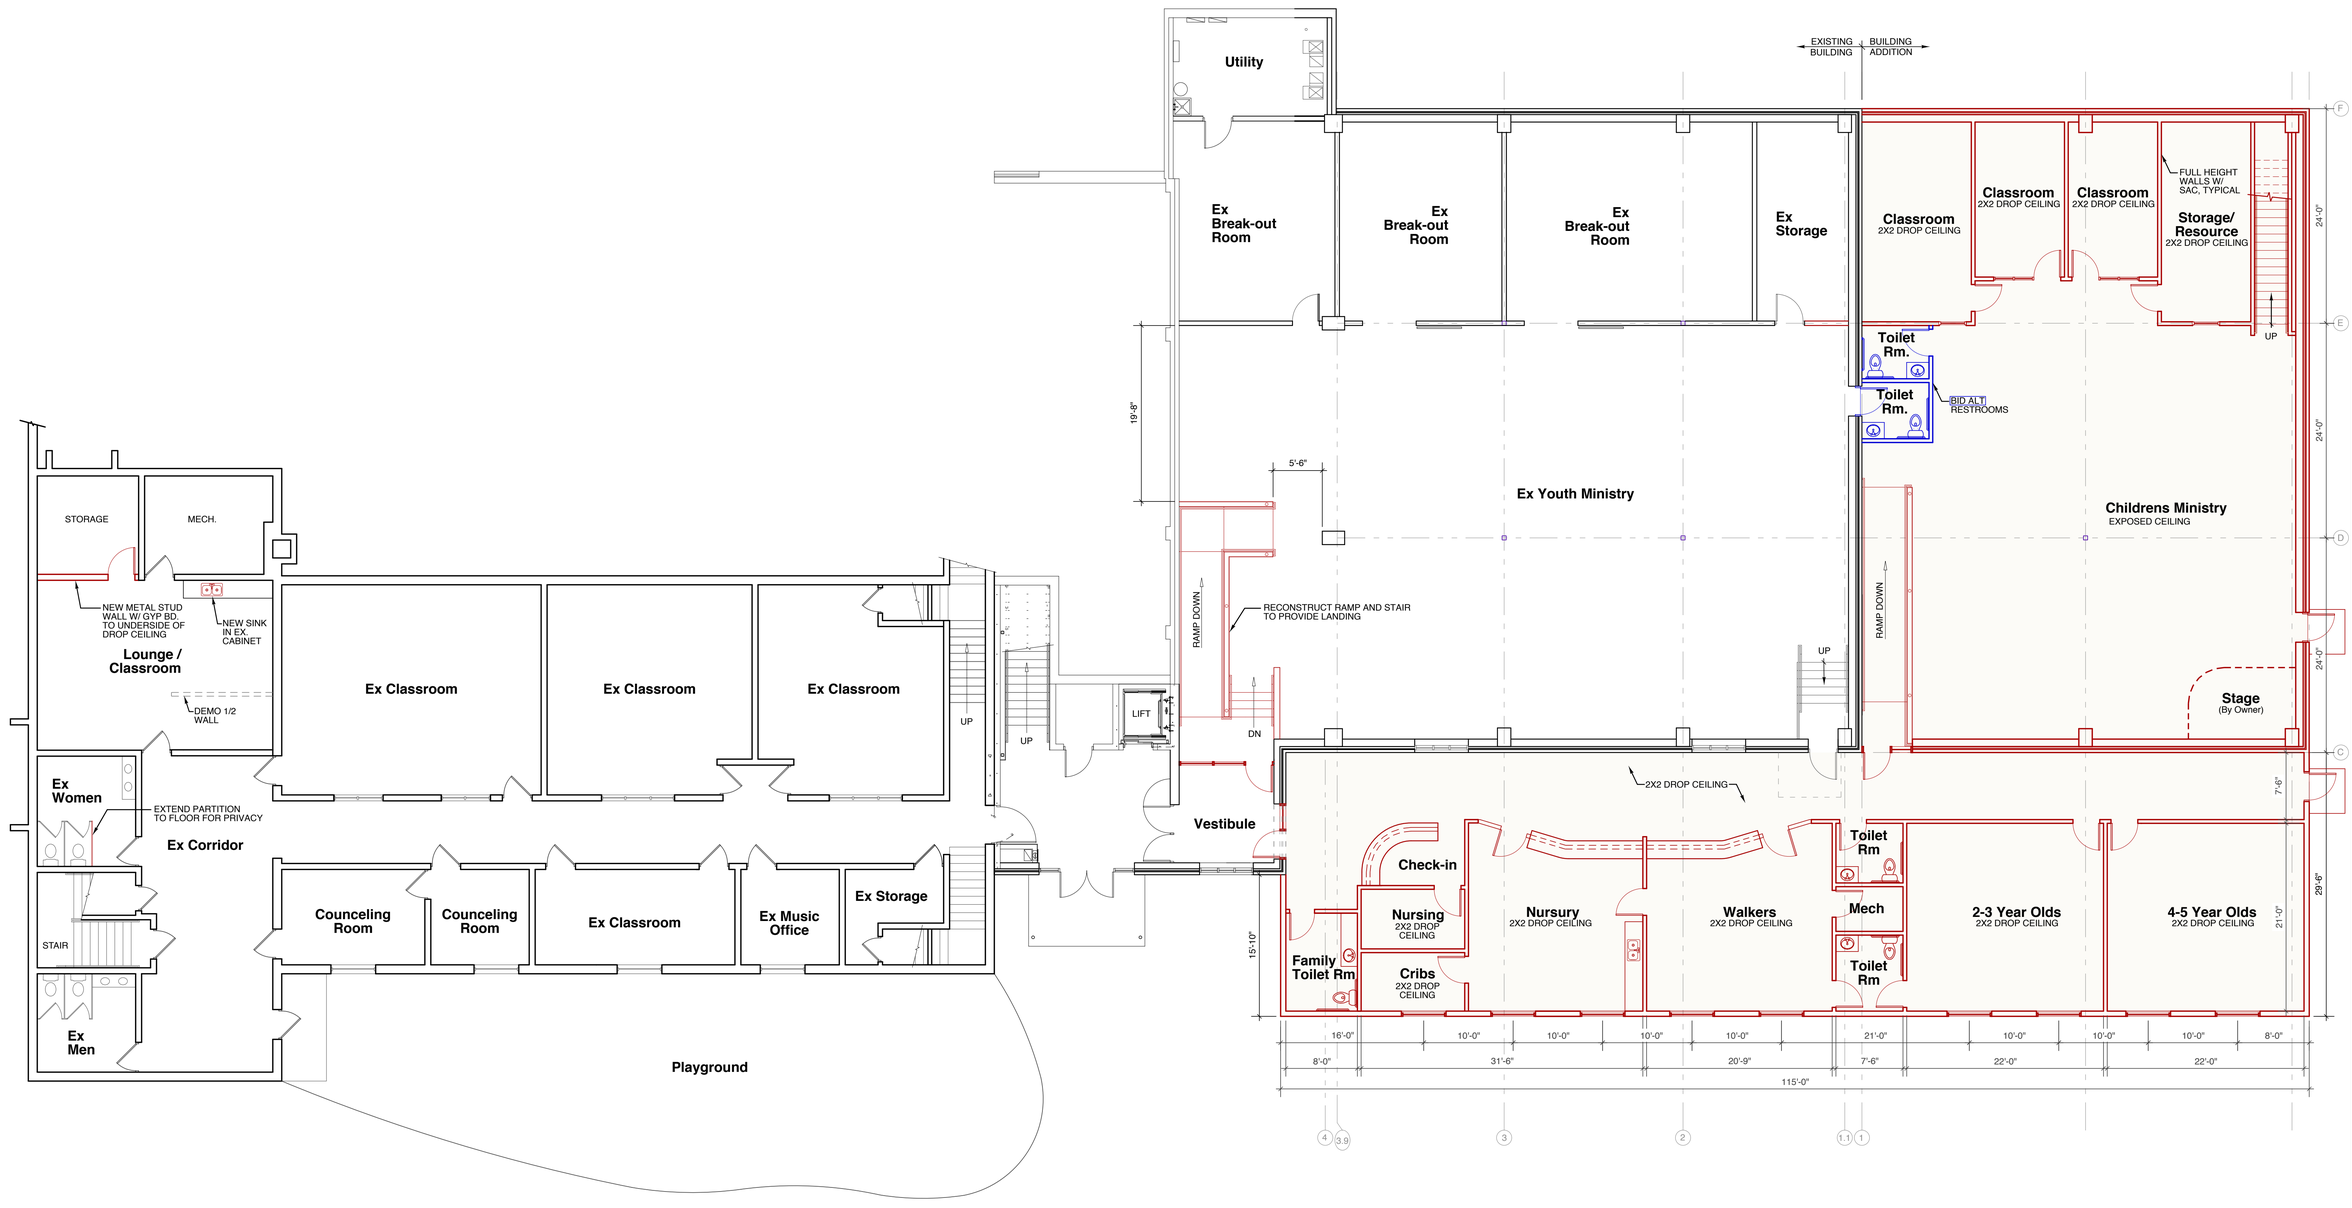

1. Lower Level Floor Plan

SCALE: 1/8" = 1'-0"
ADDITION FLR AREA: 6,895 sq ft

0' 4' 8' 16'

N

PLAN LEGEND
- TO BE DEMOLISHED
- NEW CONSTRUCTION
- EXISTING WALLS

NOTE: ALL FURNITURE AND APPLIANCES SHOWN ARE BY TENANT.

dixon ARCHITECTURE
523 Ada Drive SE, Suite 200
PO Box 404
Ada, MI 49301
p. (616) 682-4570

www.dixonarch.com

trinity baptist church
2050 Aberdeen St.
Grand Rapids, MI 49505
p. (616) 361-2802
f. (616) 361-2818

www.trinitybaptistgr.com

Trinity Baptist Church
2050 Aberdeen Street
Grand Rapids, MI 49505
Lower Level Floor Plan

Revisions:

Project No: 214110
Issue Date: 4/27/17
Reviewer: KCD
Drawn By: ACW

A2.1

©2017 Dixon Environmental Architecture, Inc.